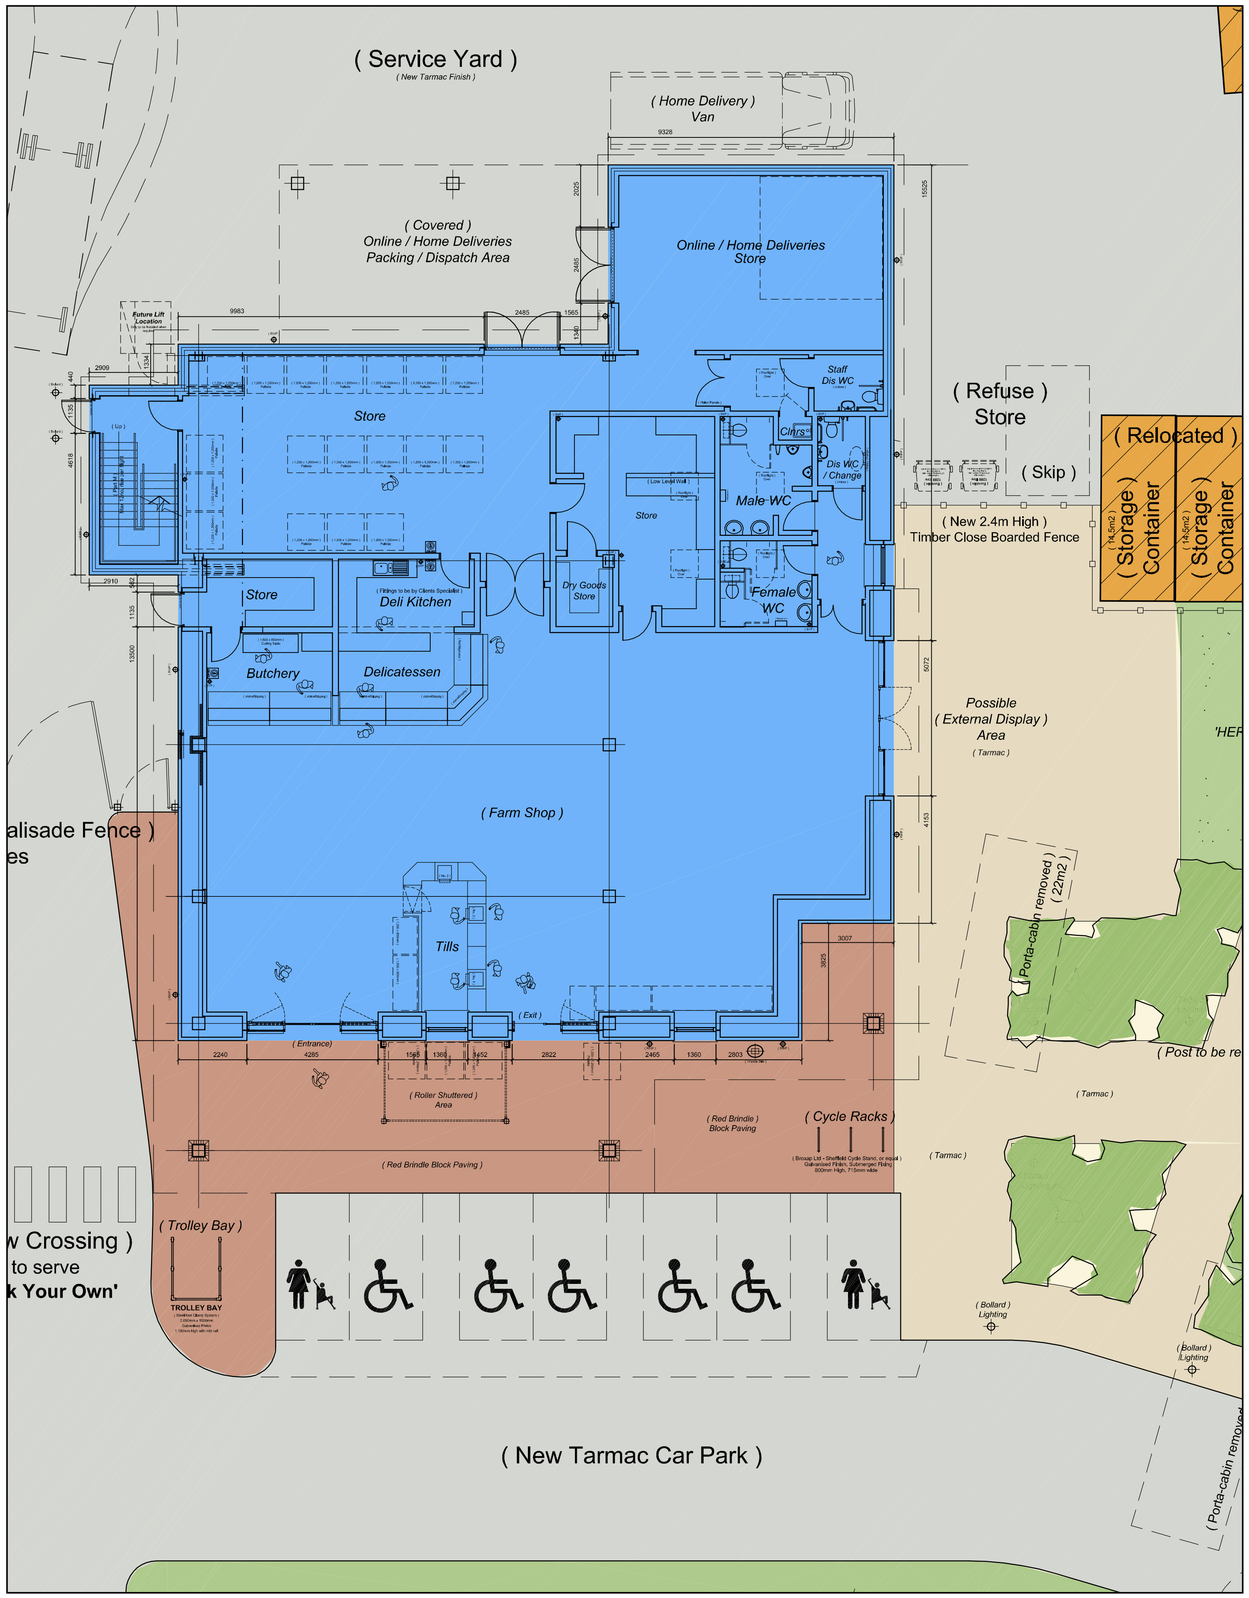

Proposed Ground Floor

(Scale = 1:100)

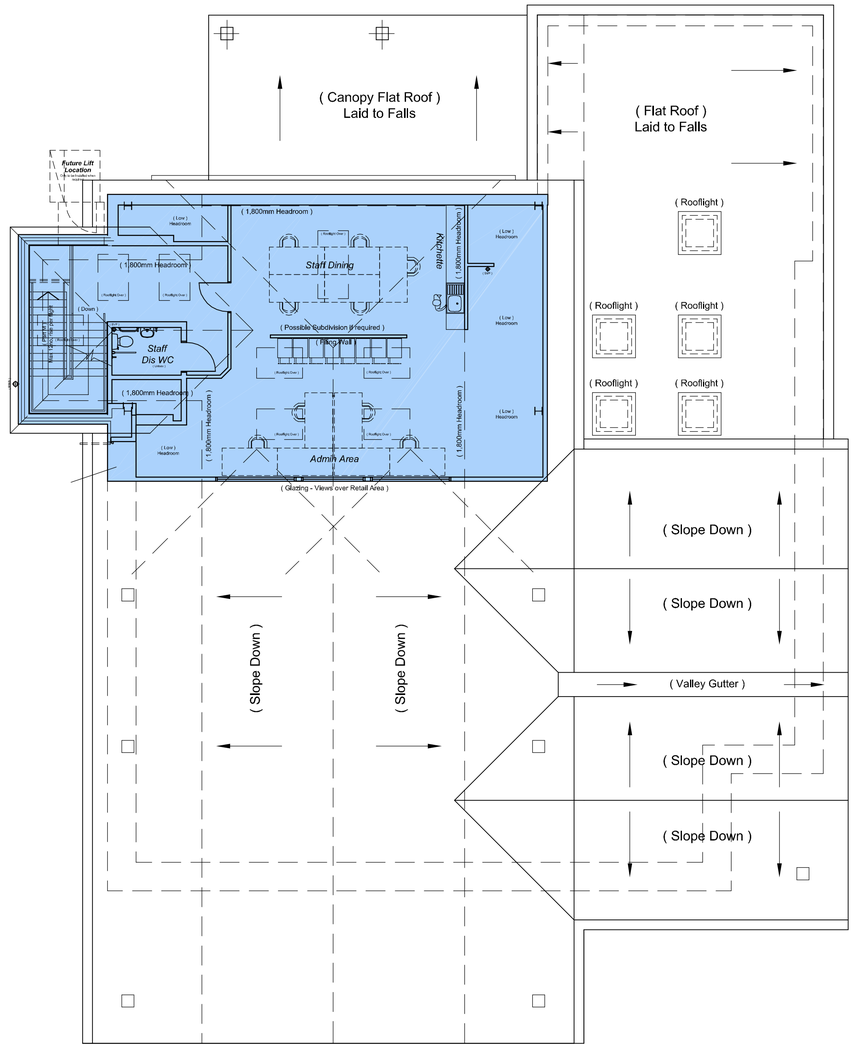

Proposed First Floor

(Scale = 1:100)

Key to Drawing :-

- Planning Application Boundary
- Other Land in Applicants Ownership
- Items to be removed (as related notes on plans)
- Existing Buildings
- Proposed Building
- Vehicular Tarmac Hardstanding Areas
- Existing Paved Areas
- Proposed Paved Areas (Tarmac Finish - Black, with Concrete kerbs & edgings)
- Proposed Paved Areas (Red Brindle Block Paving, with Concrete kerbs & edgings)
- Cultivated Land / Grassed Areas
- Proposed Landscape Areas (Subject to a Detailed Landscape Scheme, for approval by Future Planning Condition)

(North)

Sheet Size **A1**

This drawing and the works depicted are the copyright of AP Architecture Ltd, and may only be reproduced by written permission. All dimensions depicted are subject to checking on site, any discrepancies to be noted to office of origin immediately. Only figured dimensions to be used. The information in this drawing is solely applicable to the below project.

5 10 15 20 25 30 35 40 45 50 55 60 65 70 75 80 85 90 95 100

(Scale Bar - 1 to 1mm)

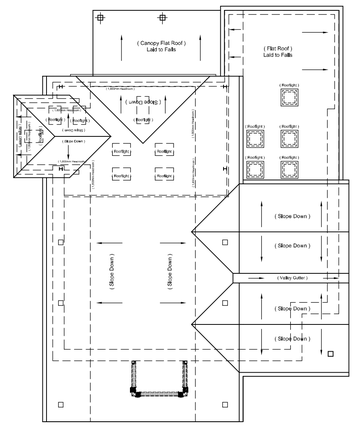

Proposed Roof Plan

(Scale = 1:250)

COUNTRY FOOD & DINING

Green Fields Farm

Drawing Status :

Planning

D	03.10.11	Shutter area updated, after the 4th set of different requests from Telford & Wrekin Council 03.10.11. (See drg AP10032-15 for details)	ARL
C	24.08.11	Additional Information added after Telford & Wrekin Councils correspondence with Planning Consultant :- - Cycle rack & trolley bays notes updated. - 2.4m high timber fence note added. - Key added to replicate original notation and colours	ARL
B	21.06.11	Final colour & areas added after D. Team comments.	ARL
	09.06.11	Cycle racks added.	ARL
A	01.06.11	Phasing re-arranged following meeting 24.05.11. Ground & 1st floor adjusted after Pr. Manager & client emails 31 & 30.05.11.	ARL

Revision : Date : Description : By :

Client :

Country Food & Dining Co. Ltd.

Project :

New 'Green Fields Farm' Shop Unit.
Station Road, Donnington.
Telford. TF2 8JY

Drawing :

Proposed Plans & Roof Plan

Date : **19.05.11**

Drawn By : **ARL**

Drawing No : **AP10032 - 12**

Revision : **D**

Scale : **1:100**

AP ARCHITECTURE LIMITED
Chartered Architect & Chartered Architectural Technologists

Commercial | Residential | Retail | Healthcare | Offices

RIBA Chartered Practice

E-Innovation Centre, Priorslee, Telford, Shropshire. TF2 9FT
www.ap-architecture.co.uk mail@ap-architecture.co.uk

Tel : 01952 288 290 Birmingham - 0121 369 0290

Fax : 01952 288 291 Wolverhampton - 01902 518 290